


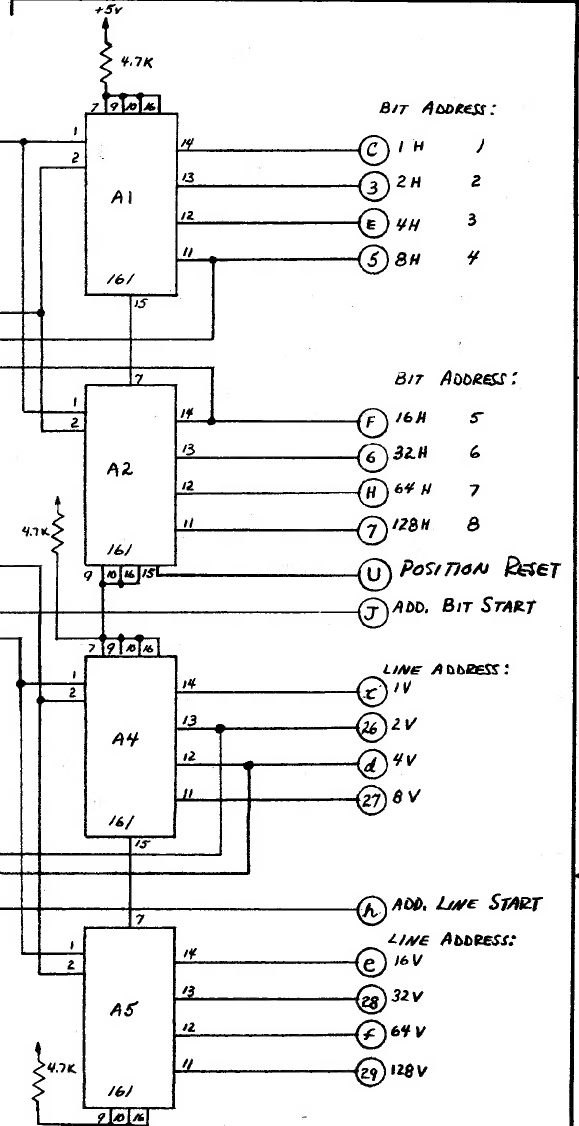
REVISIONS			
ISSUE	DESCRIPTION	DATE	APPROVAL



TITLE
BAZOOKA BOARD ONE

PROJECT SUPPORT ENGINEERING 750 NORTH MARY AVENUE SUNNYVALE, CALIFORNIA 94086 PHONE: (408) 739-8550	TOP ASSY. NEXT ASSY. DESIGNER SCALE	APPROVED DRAWN CHECKED PROJ. ENG. SH. 1 OF 2
--	--	--


REVISIONS			
ISSUE	DESCRIPTION	DATE	APPROVAL



REVISIONS			
ISSUE	DESCRIPTION	DATE	APPROVAL

PROJECT SUPPORT ENGINEERING 750 NORTH MARY AVENUE SUNNYVALE, CALIFORNIA 94086 PHONE: 14081739-8550		TOP ASSY. NEXT ASSY.	APPROVED INT. DATE DRAWN CHECKED DESIGNER PROJ. ENG.
DRAWING NO.		SCALE	SH. 2. OF 2.


8 7 6 5 4 3 2 1

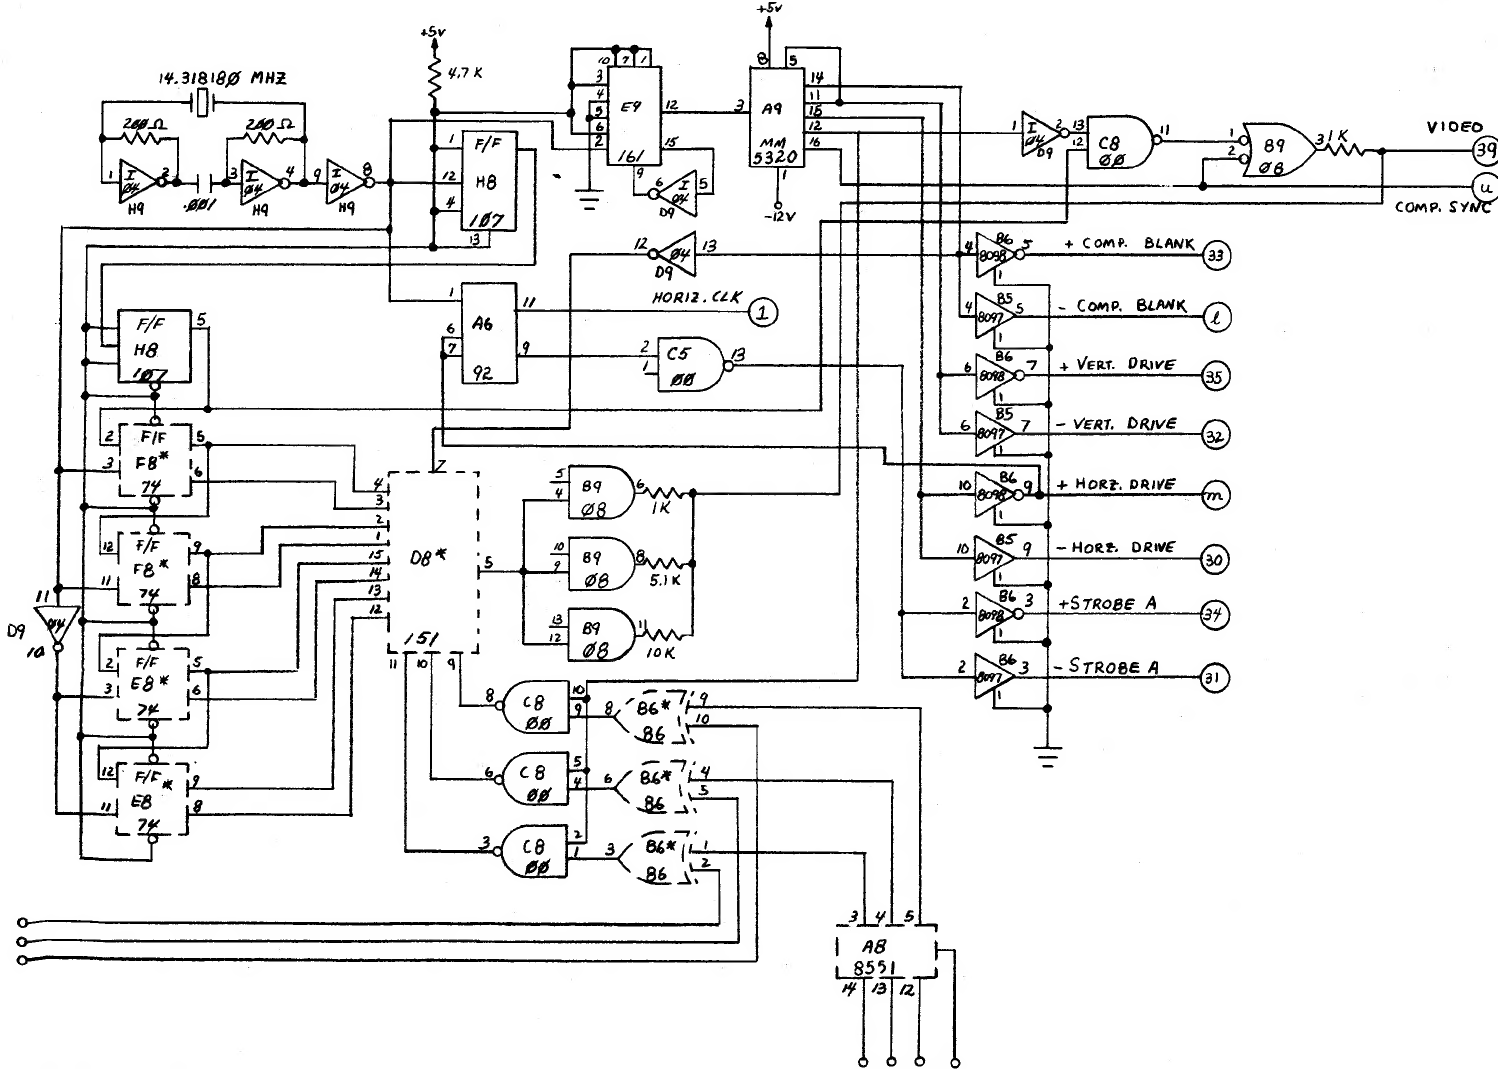


* NOTE: COMPONENTS WITH DASHED LINES
LOADED ONLY FOR COLOR.


PROJECT SUPPORT ENGINEERING 750 NORTH MARY AVENUE SUNNYVALE, CALIFORNIA 94086 PHONE: 14081739-8550		TOP ASSY. NEXT ASSY.	APPROVED INT. DATE DRAWN CHECKED DESIGNER PROJ. ENG.
DRAWING NO.		SCALE	SH. 2. OF 2.

8 7 6 5 4 3 2 1

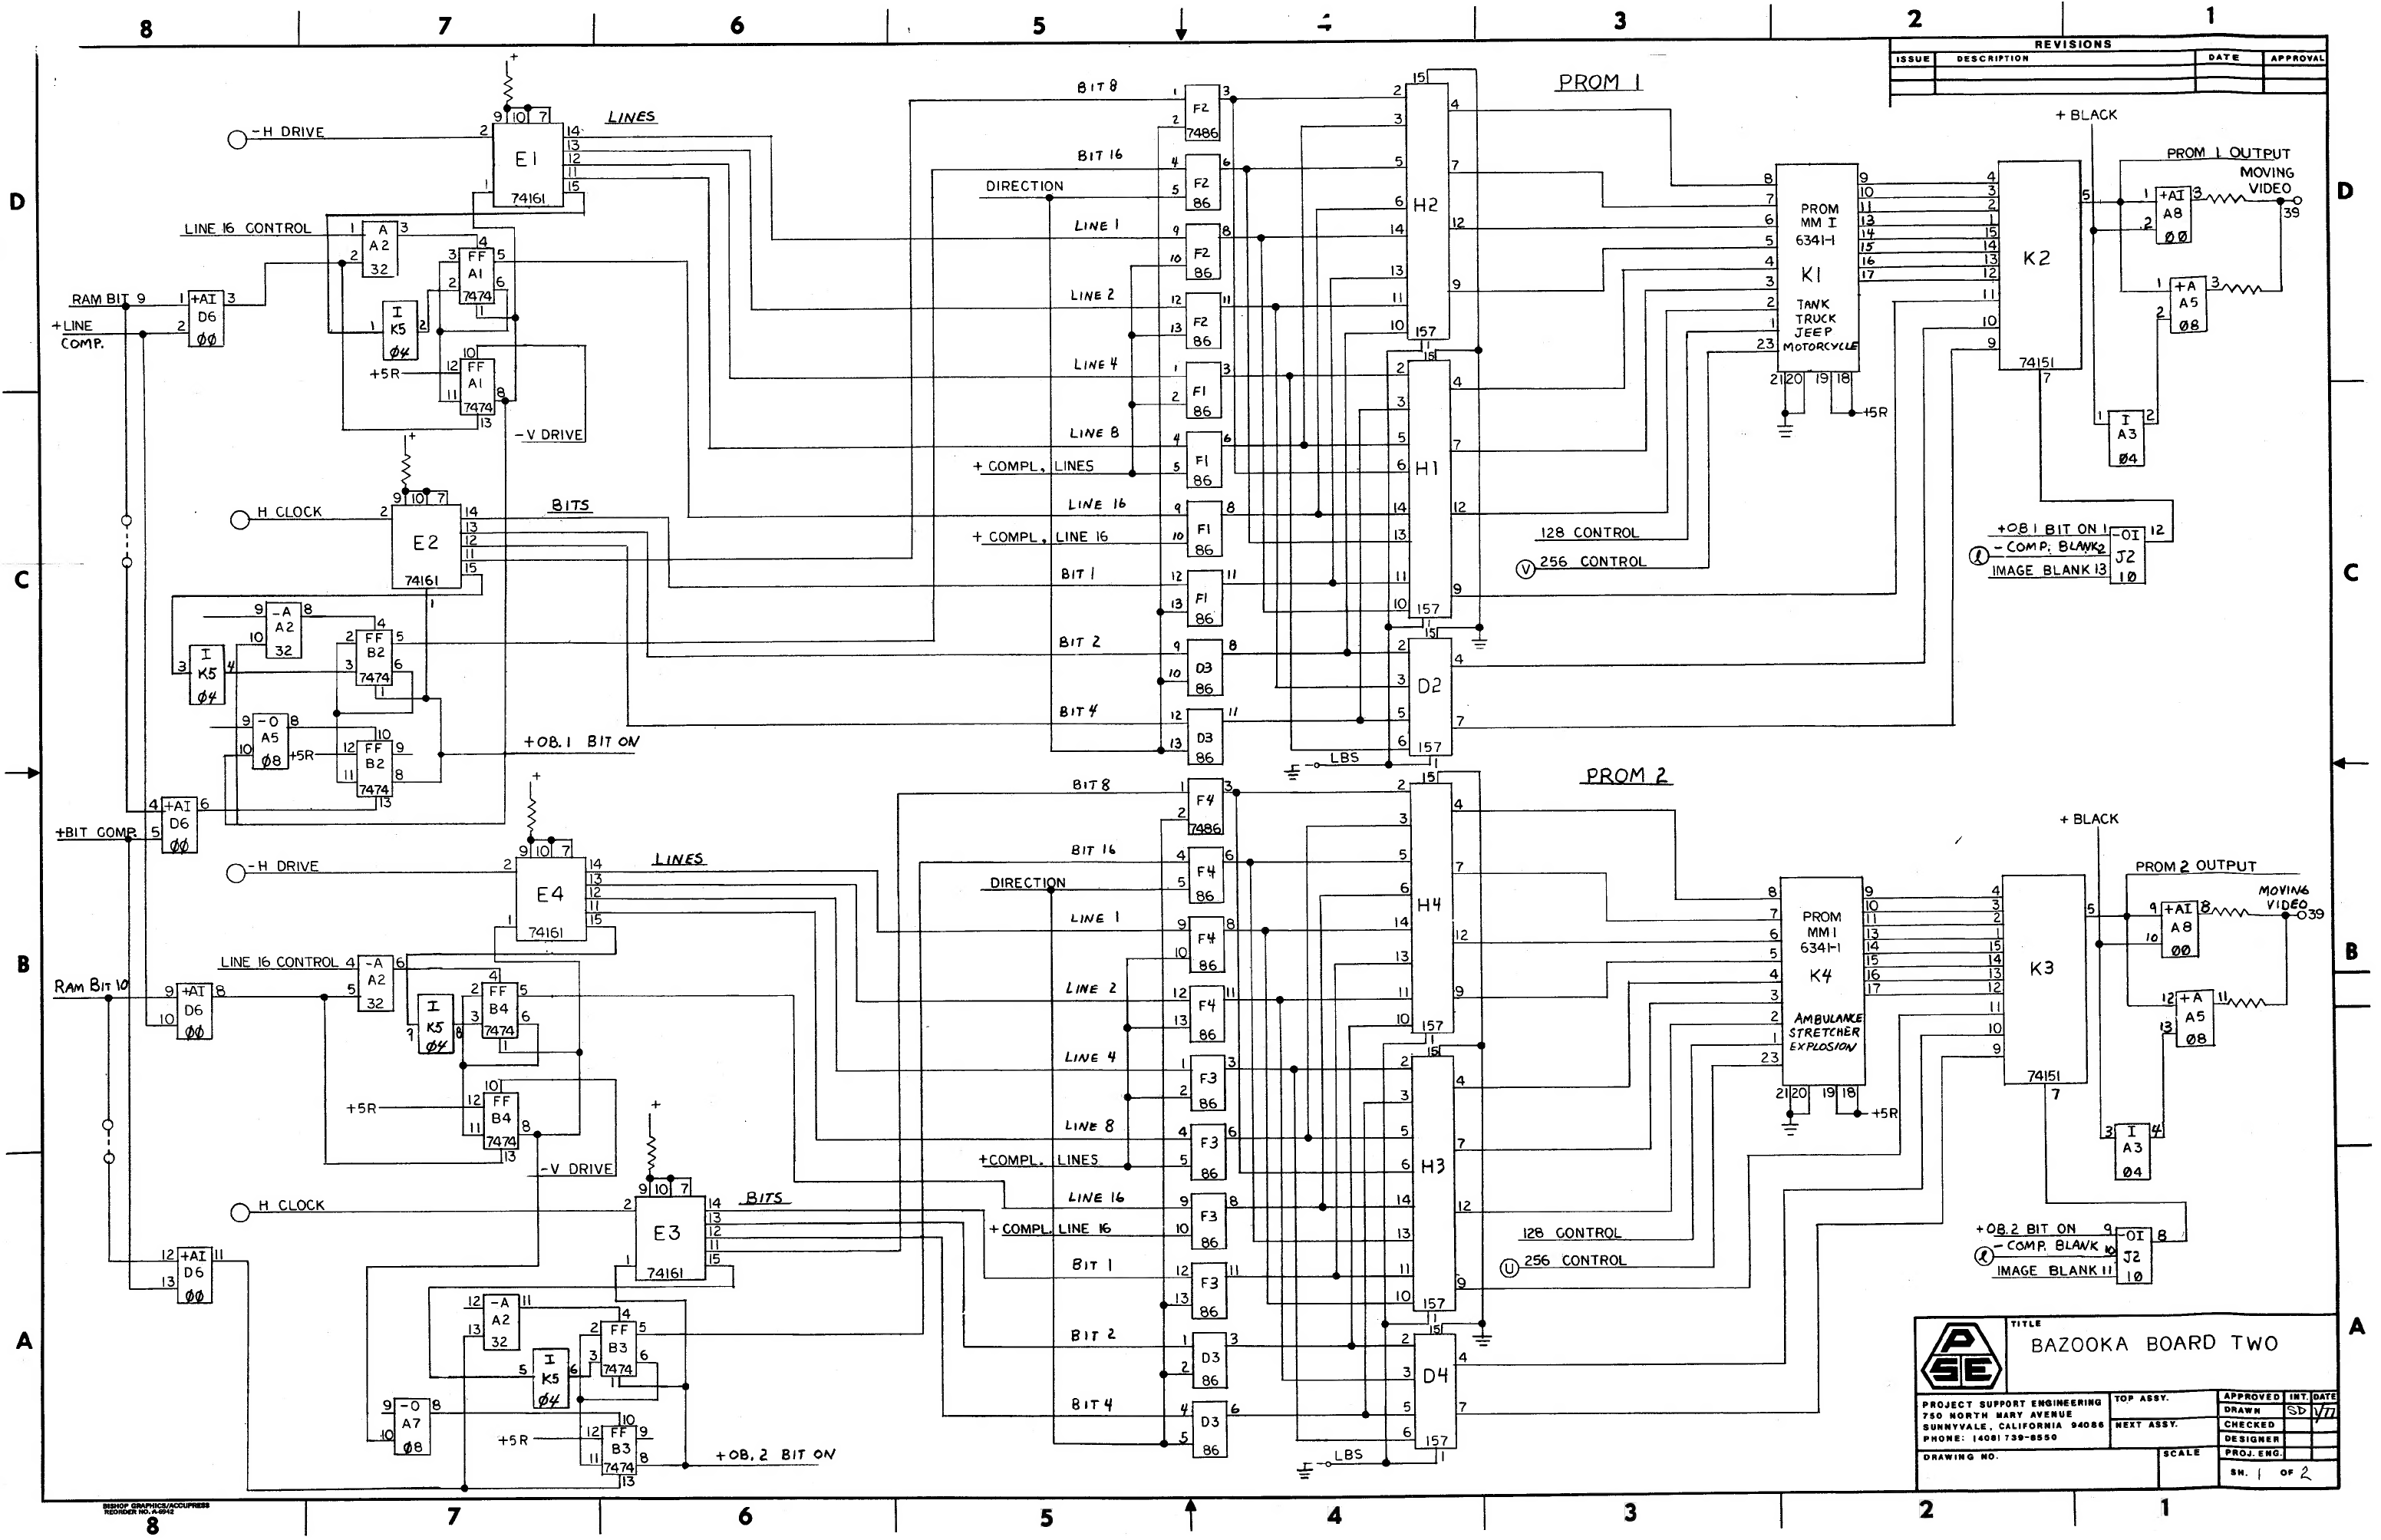

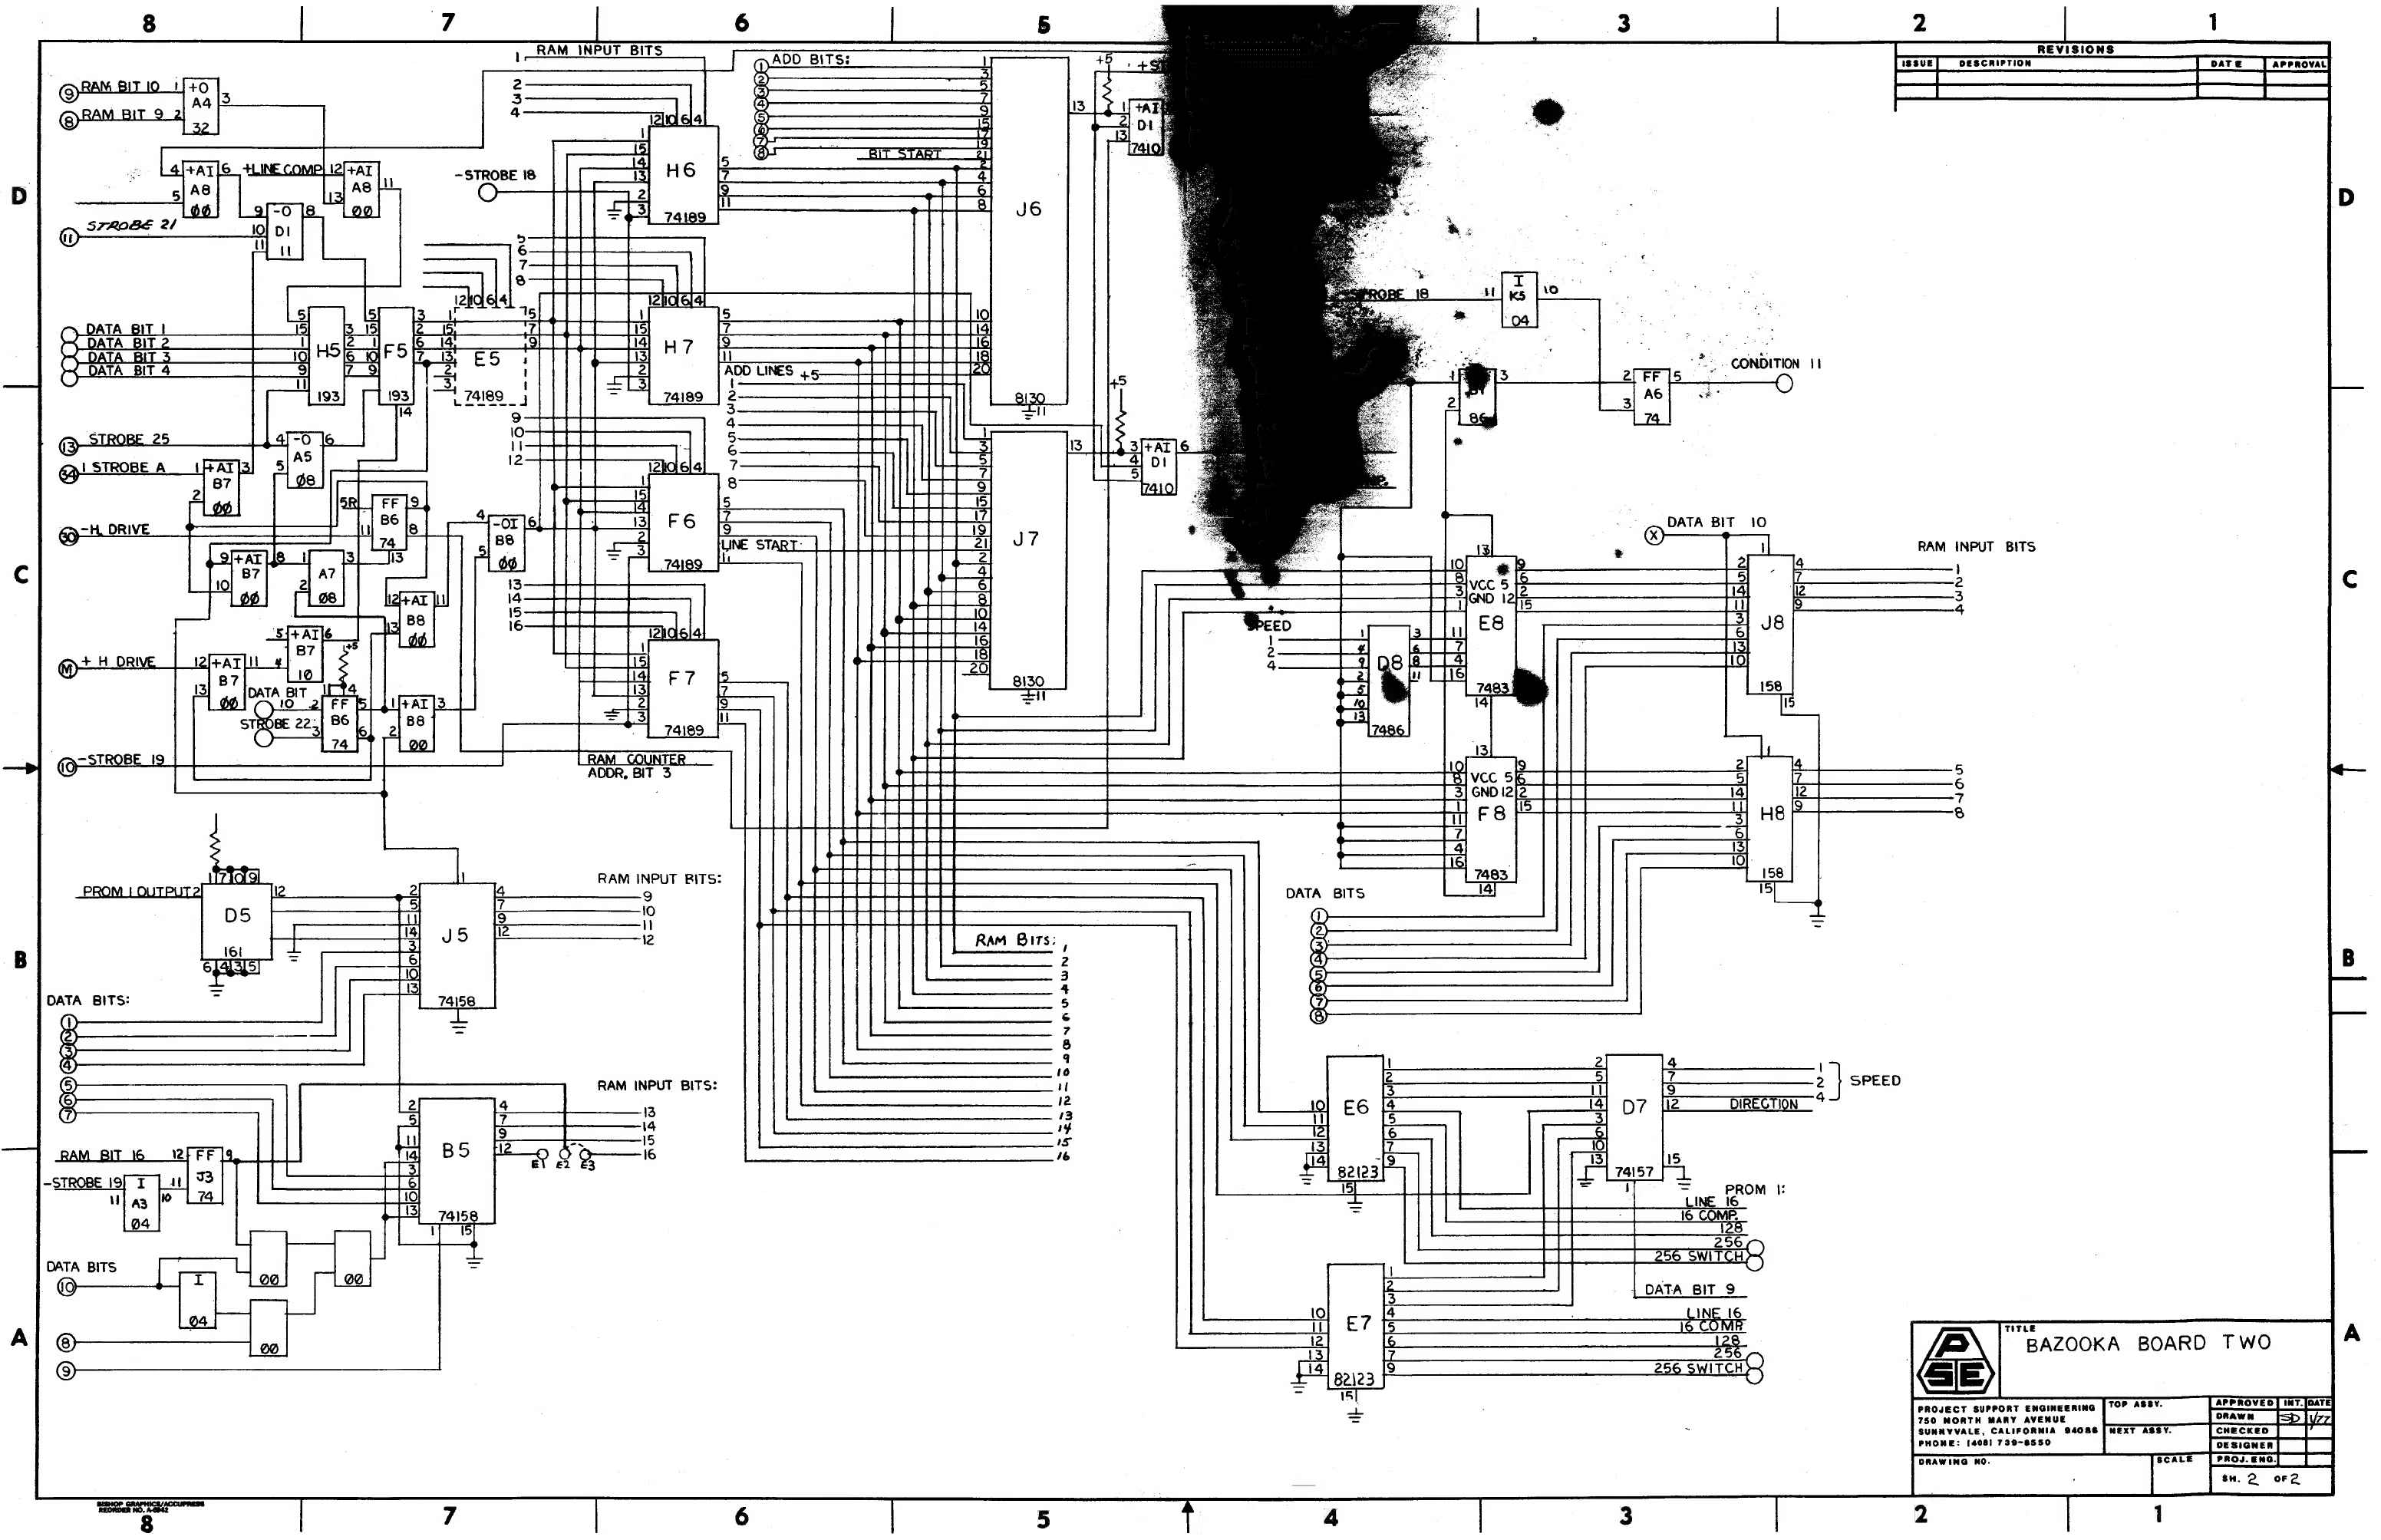

REVISIONS			
ISSUE	DESCRIPTION	DATE	APPROVAL



TITLE
BAZOOKA BOARD TWO


PROJECT SUPPORT ENGINEERING
750 NORTH MARY AVENUE
SUNNYVALE, CALIFORNIA 94088
PHONE: (408) 739-8550

TOP ASSY.
NEXT ASSY.


APPROVED
DRAWN
CHECKED
DESIGNER
PROJ. ENG.

INT. DATE
SD
yzz

DRAWING NO. SCALE SH. 2 OF 2

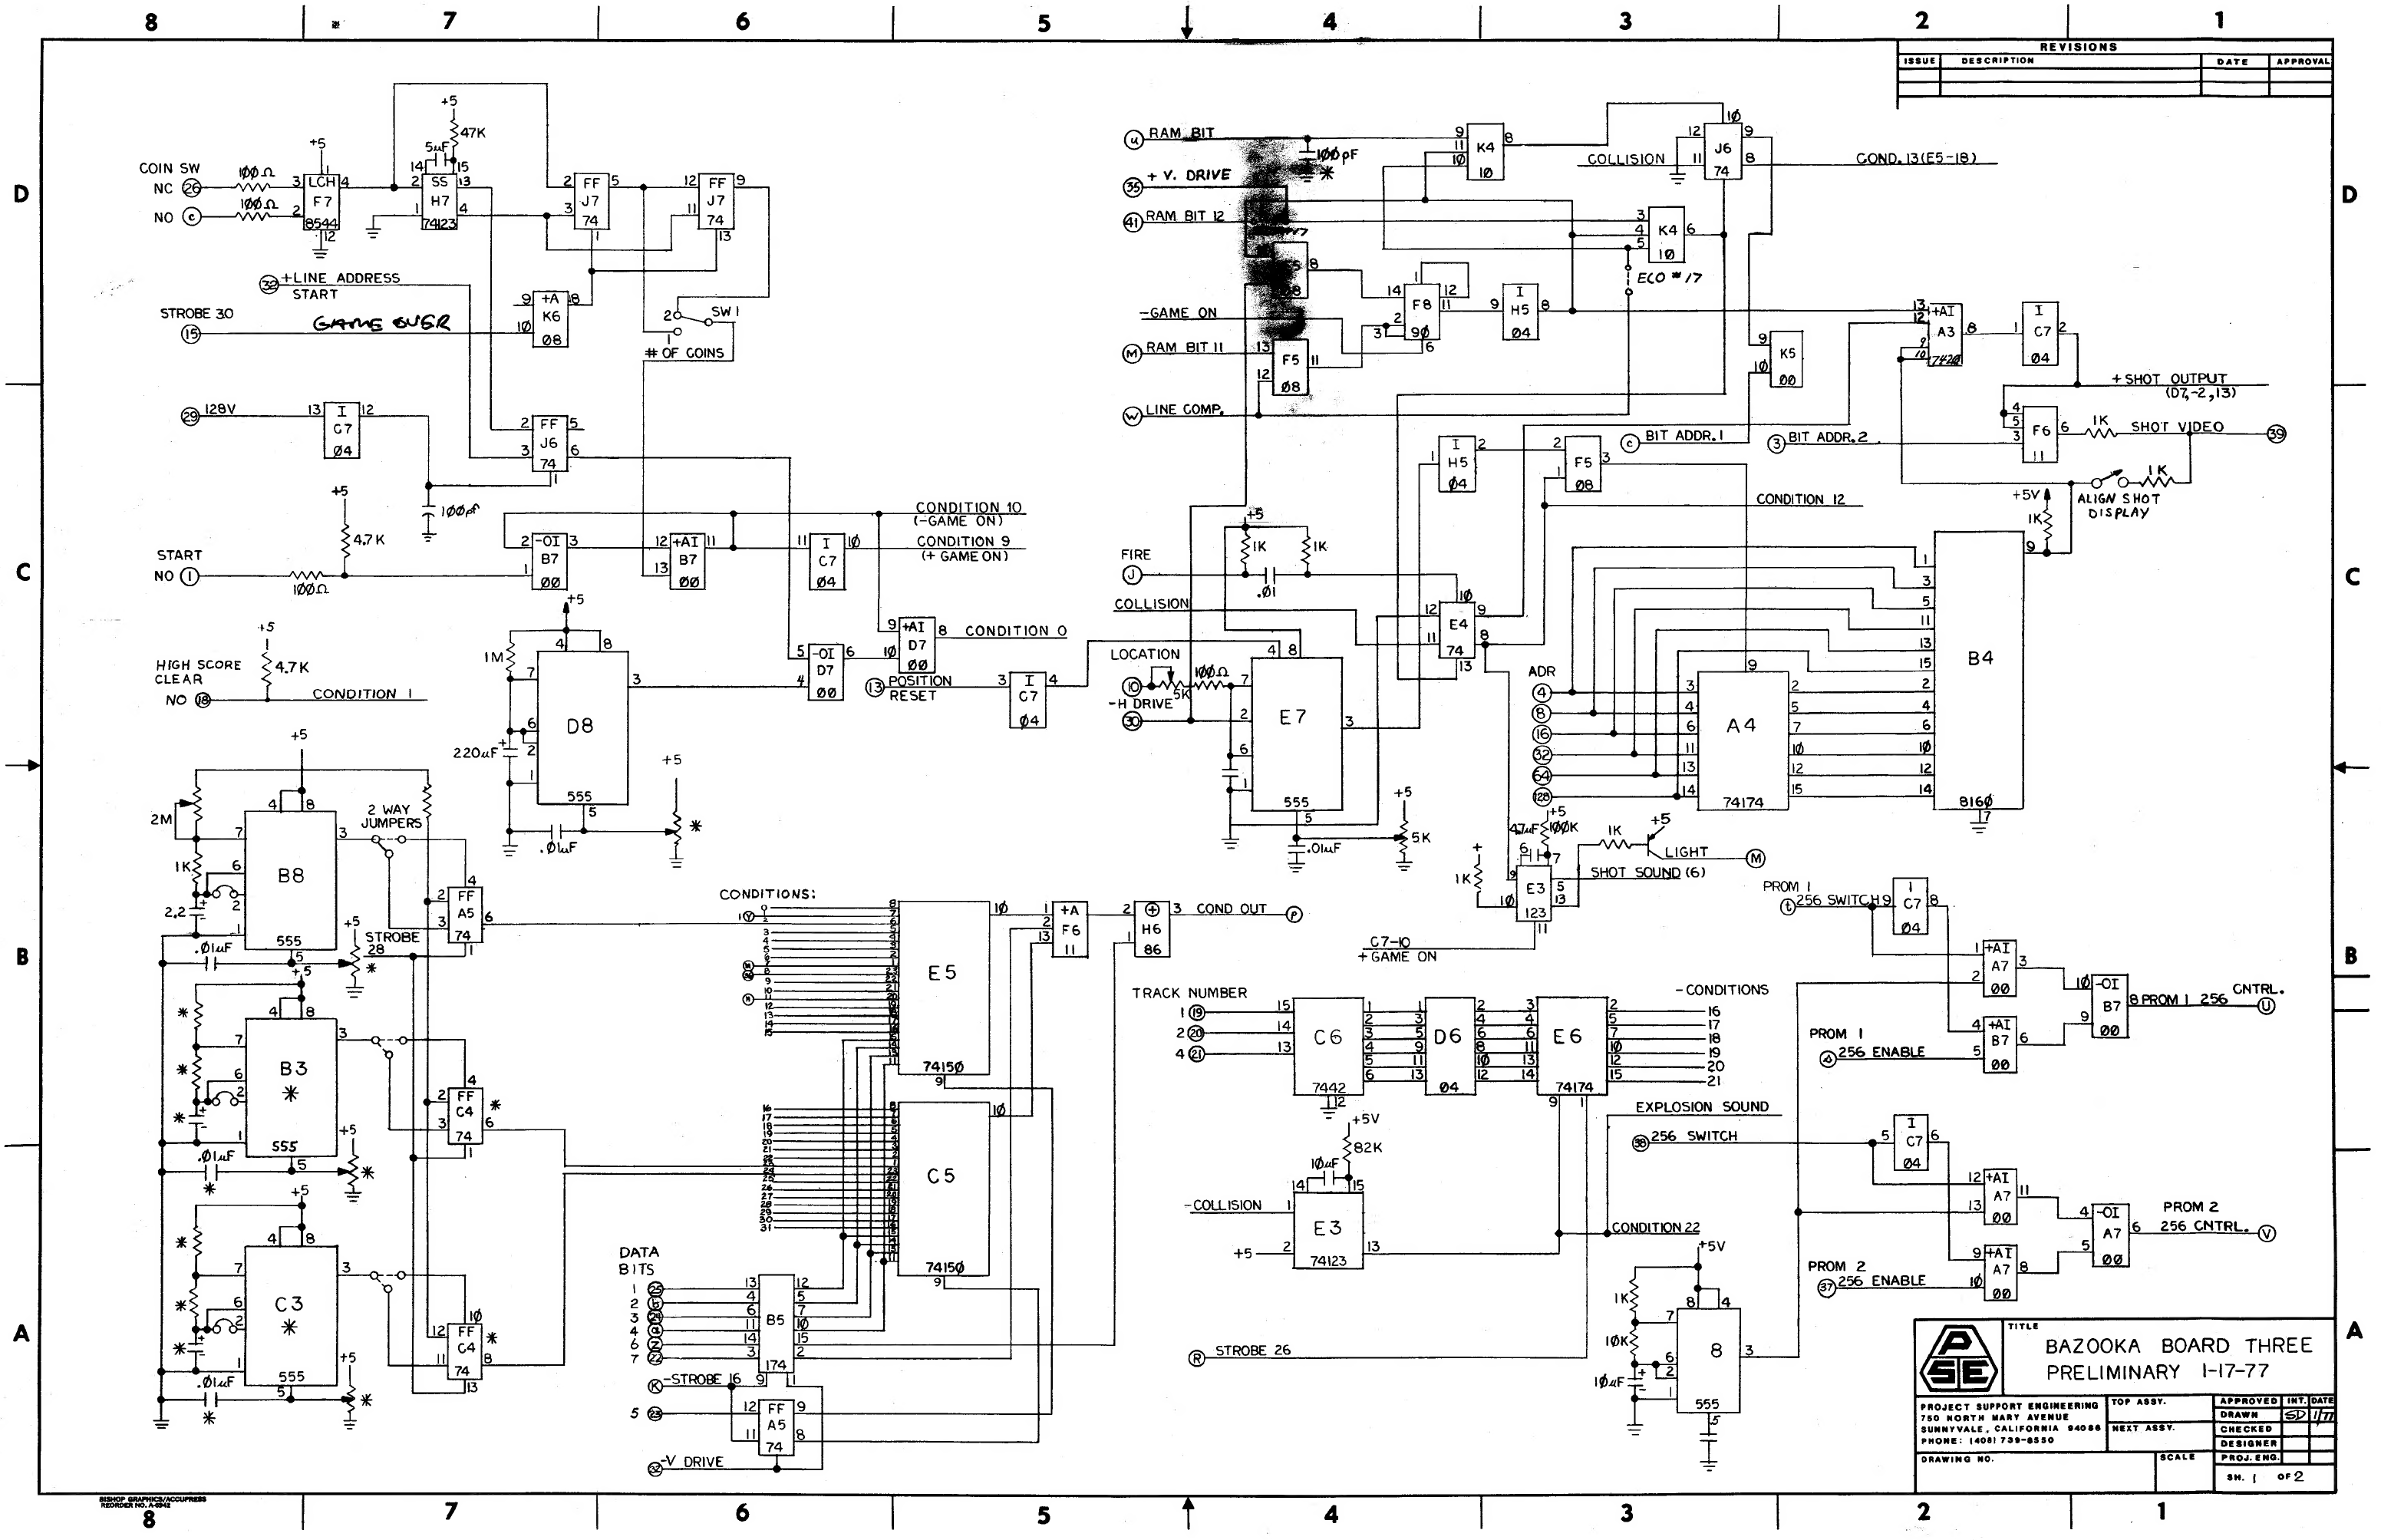

REVISIONS			
ISSUE	DESCRIPTION	DATE	APPROVAL



TITLE

BAZOOKA BOARD THREE
PRELIMINARY I-17-77

PROJECT SUPPORT ENGINEERING
750 NORTH MARY AVENUE
SUNNYVALE, CALIFORNIA 94088
PHONE: (408) 738-6550

DRAWING NO.

TOP ASSY.

NEXT ASSY.

SCALE

APPROVED INT. DATE

DRAWN *SP*

CHECKED

DESIGNER


PROJ. ENG.

SH. 1 OF 2


REVISIONS			
ISSUE	DESCRIPTION	DATE	APPROVAL

PROM BUSSING

MMI PIN ASSIGNMENT (6341-1) SIGNETICS PIN ASSIGNMENT (825115)


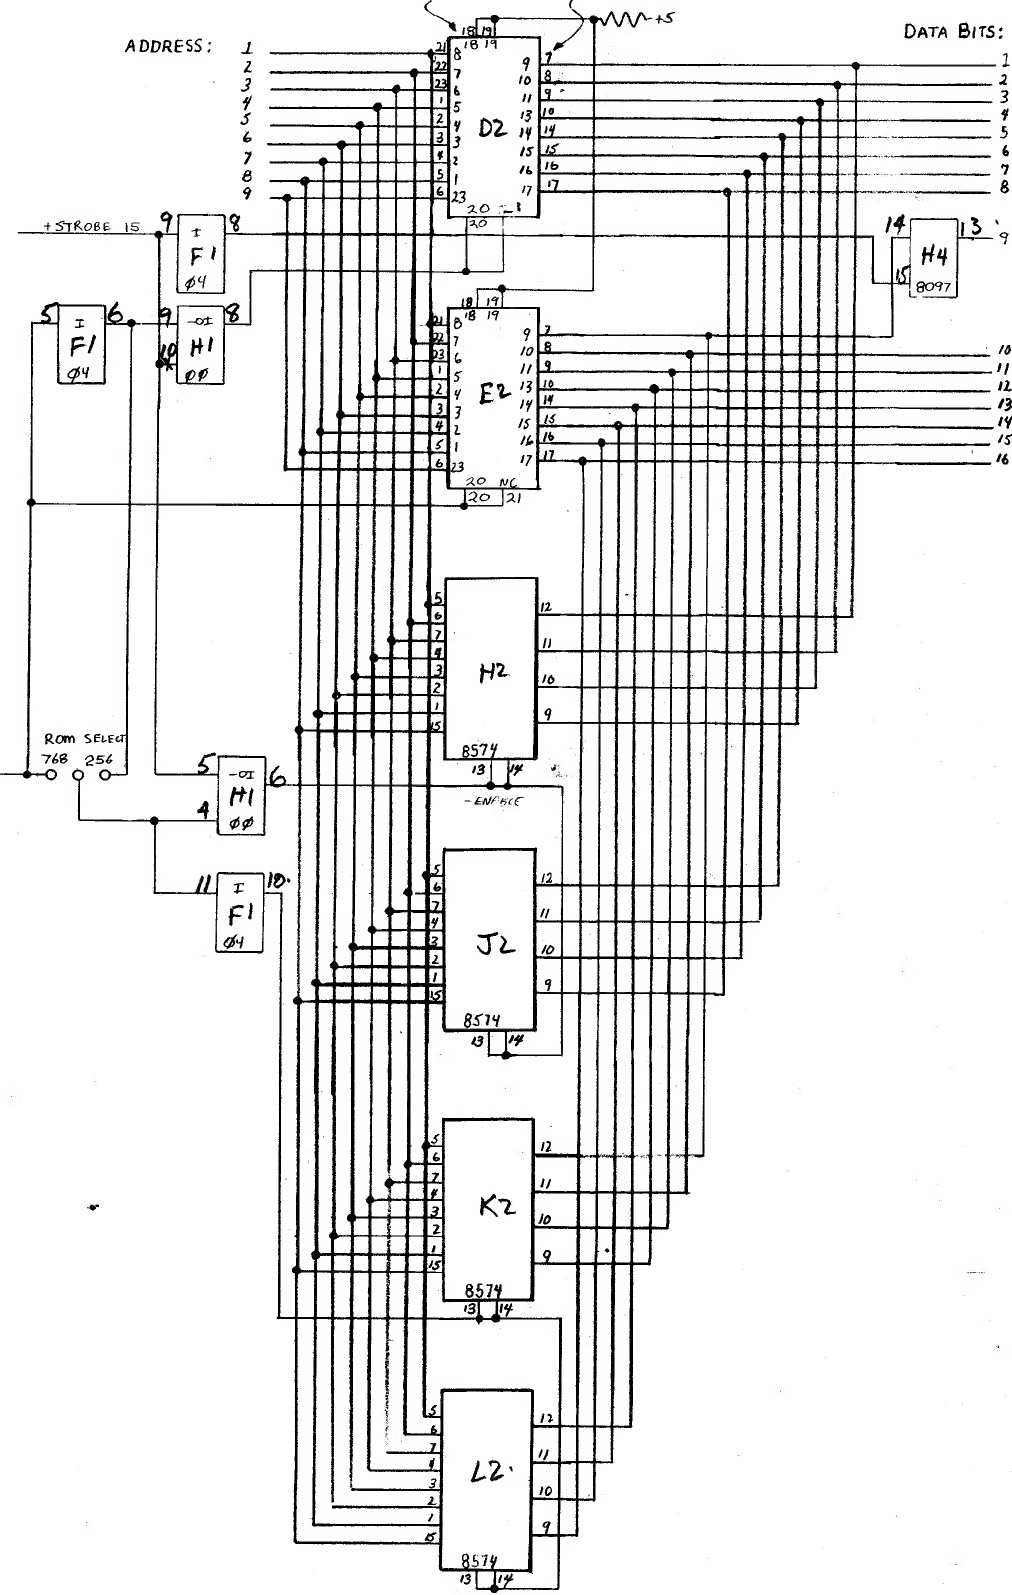


POWER SUPPLY

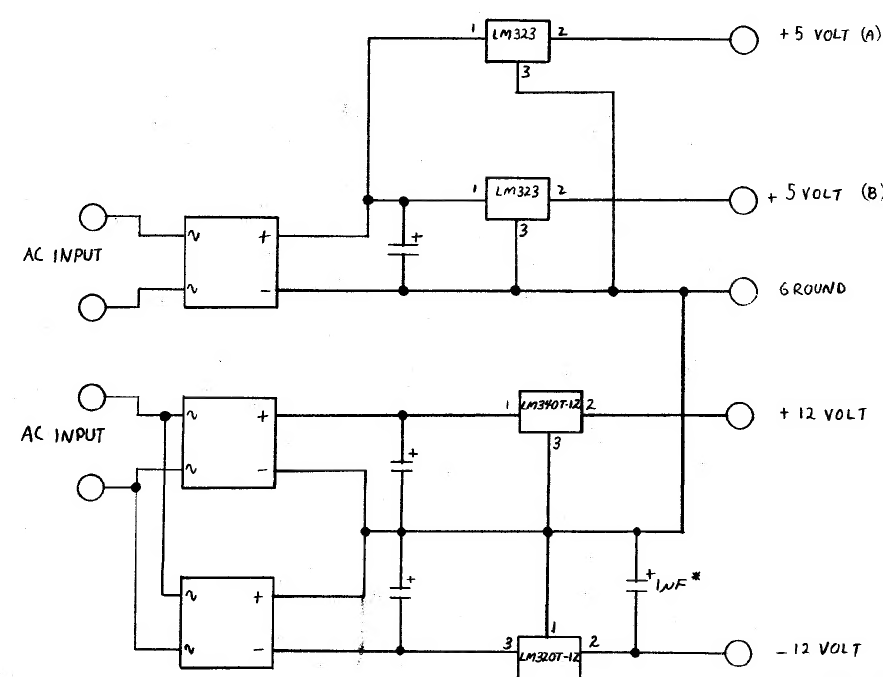


* DENOTES SOLID TANTALUM


MOTHERBOARD VIDEO CIRCUIT

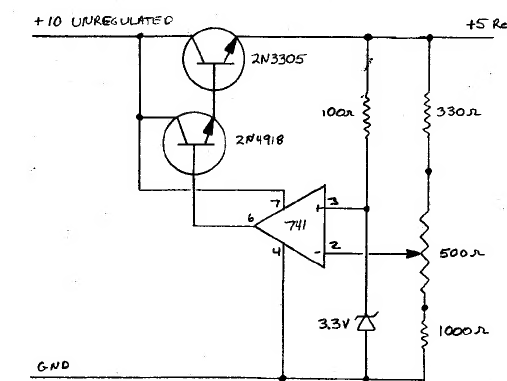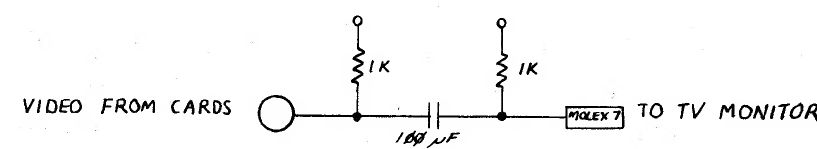

		TITLE	
		POWER SUPPLY AND PROM BUSSING	
PROJECT SUPPORT ENGINEERING 750 NORTH MARY AVENUE SUNNYVALE, CALIFORNIA 94086 PHONE: 14081739-8550	TOP ASSY.	APPROVED	INT. DATE
	NEXT ASSY.	DRAWN	
		CHECKED	
		DESIGNER	
DRAWING NO.	SCALE	PROJ. ENG.	SH. OF

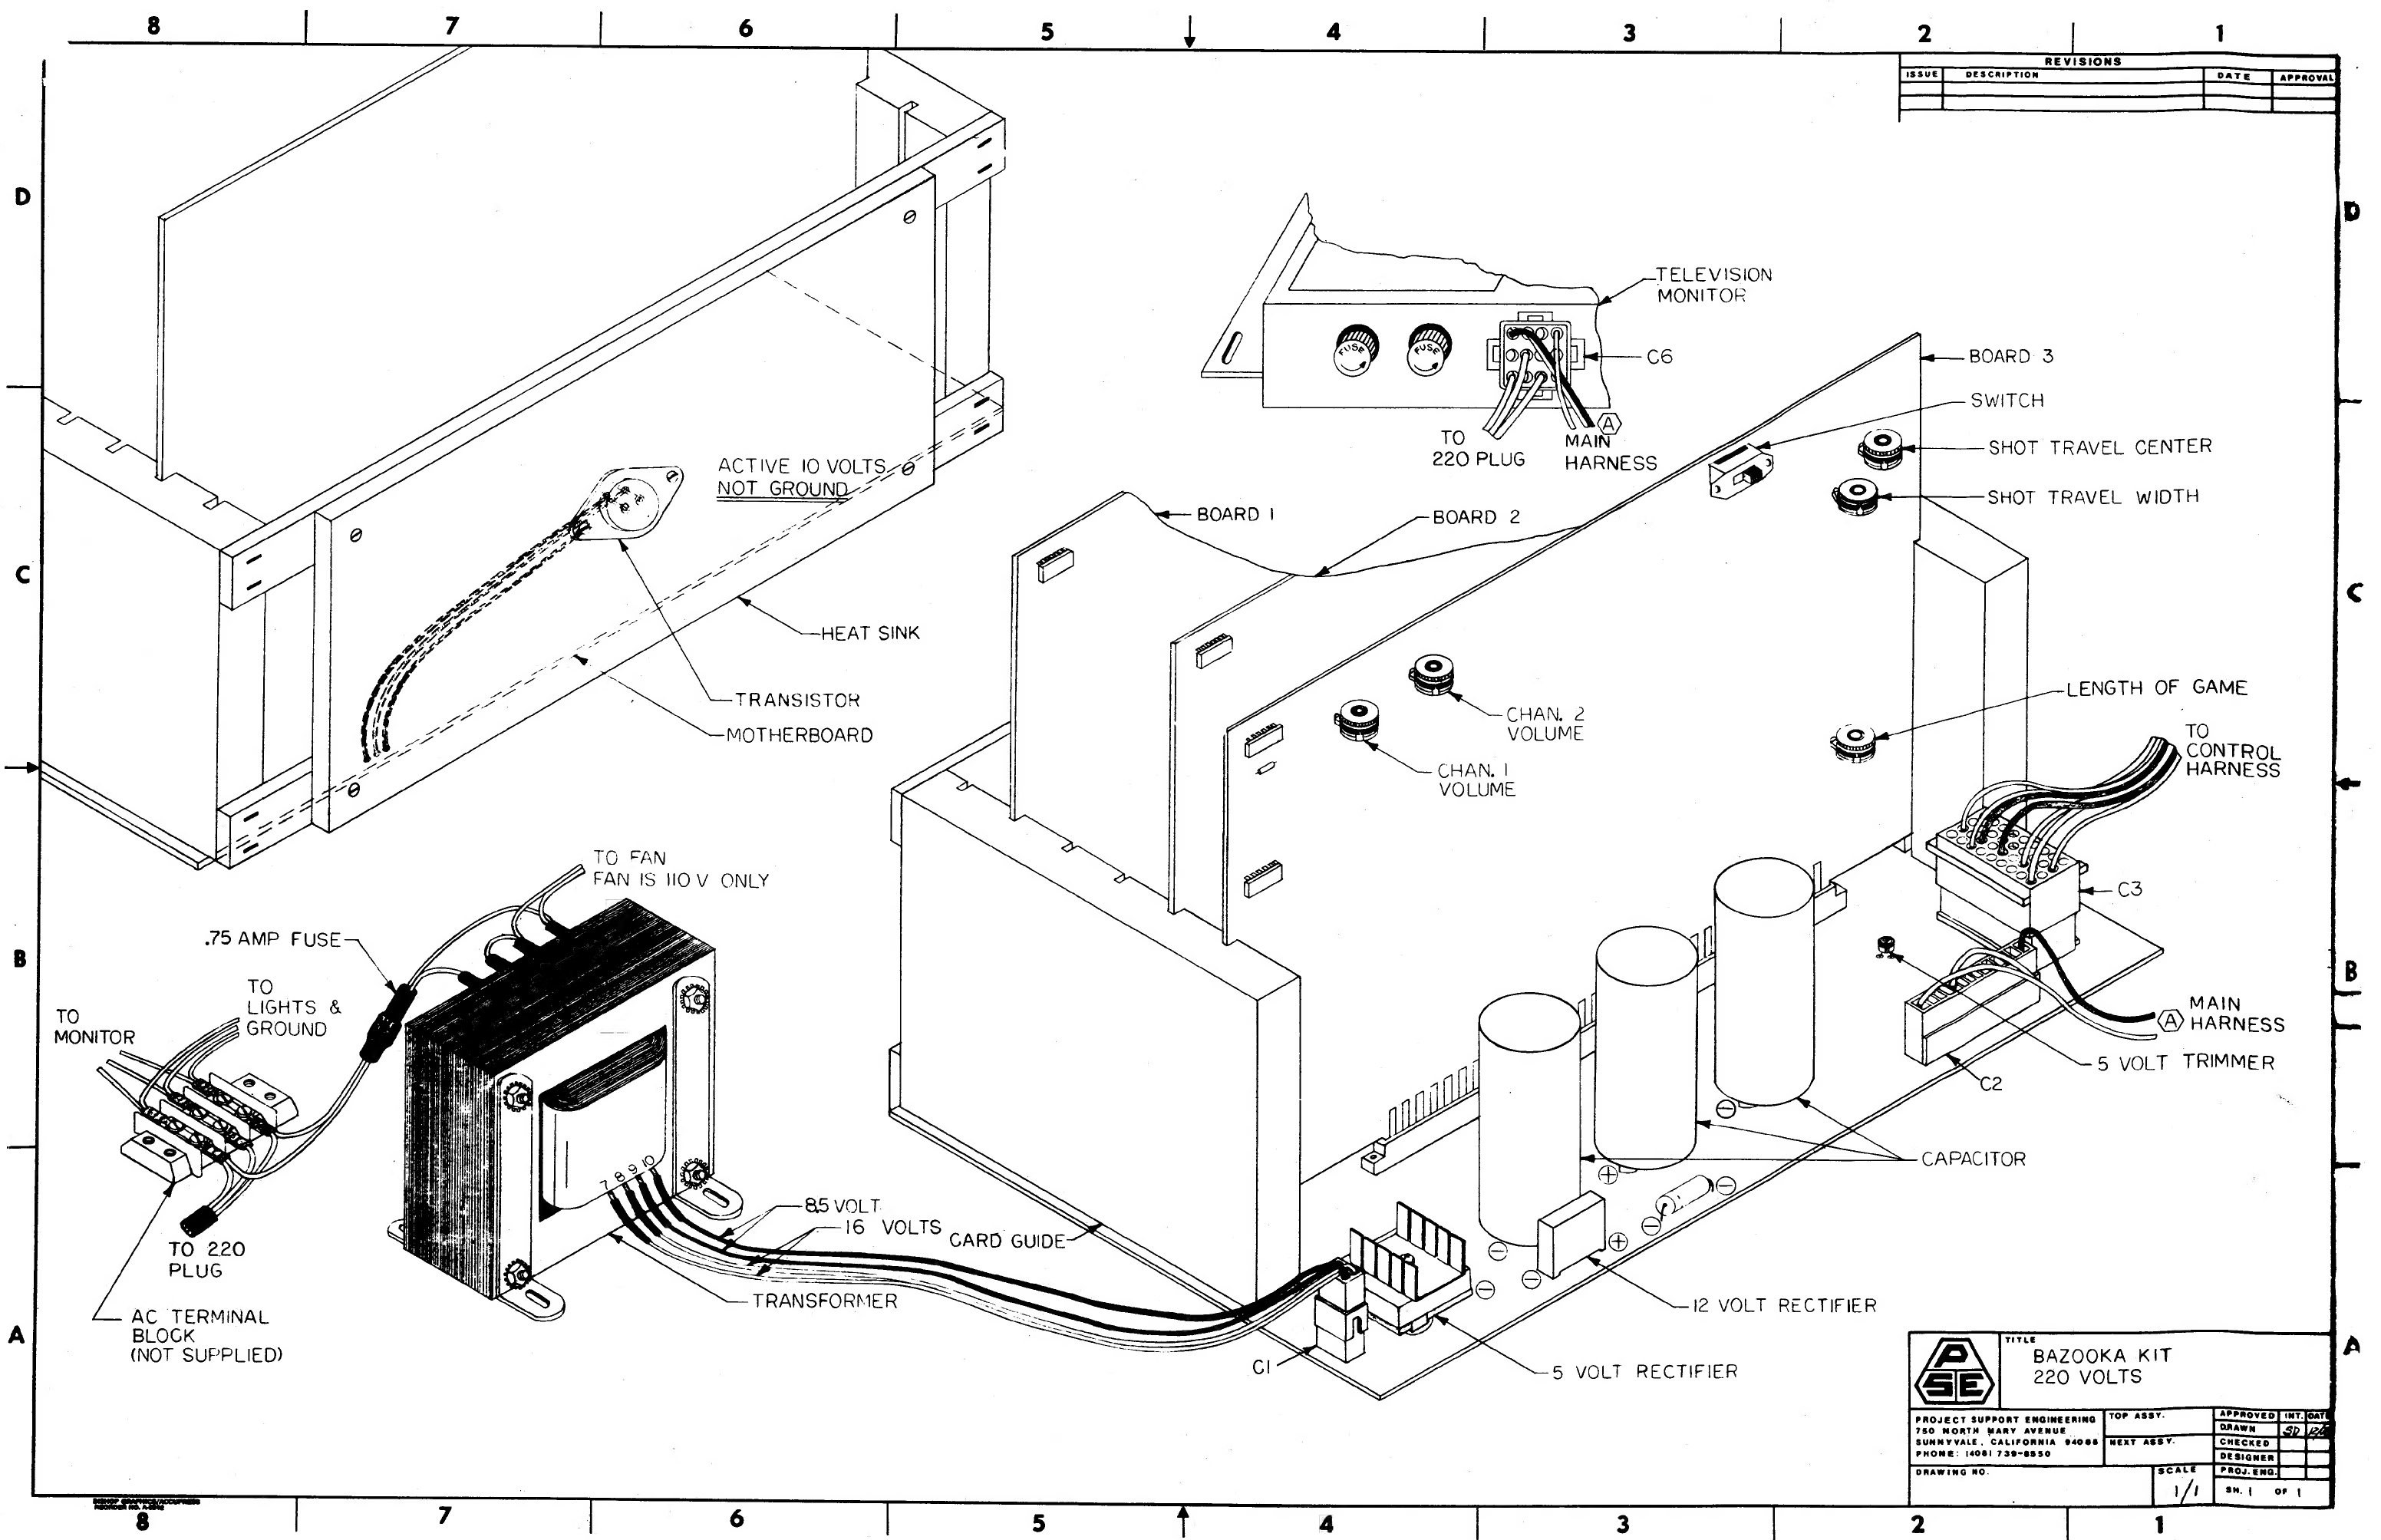

REVISIONS			
ISSUE	DESCRIPTION	DATE	APPROVAL



TITLE
BAZOOKA KIT
220 VOLTS

PROJECT SUPPORT ENGINEERING 750 NORTH HAWK AVENUE SUNNYVALE, CALIFORNIA 94086 PHONE: (408) 738-8850	TOP ASSY.	APPROVED	INT. DATE
	CHECKED	DRAWN	SD 12/74
	NEXT ASSY.	DESIGNER	
	PROJ. ENG.		
DRAWING NO.	SCALE	SH. 1 OF 1	
	1/1		